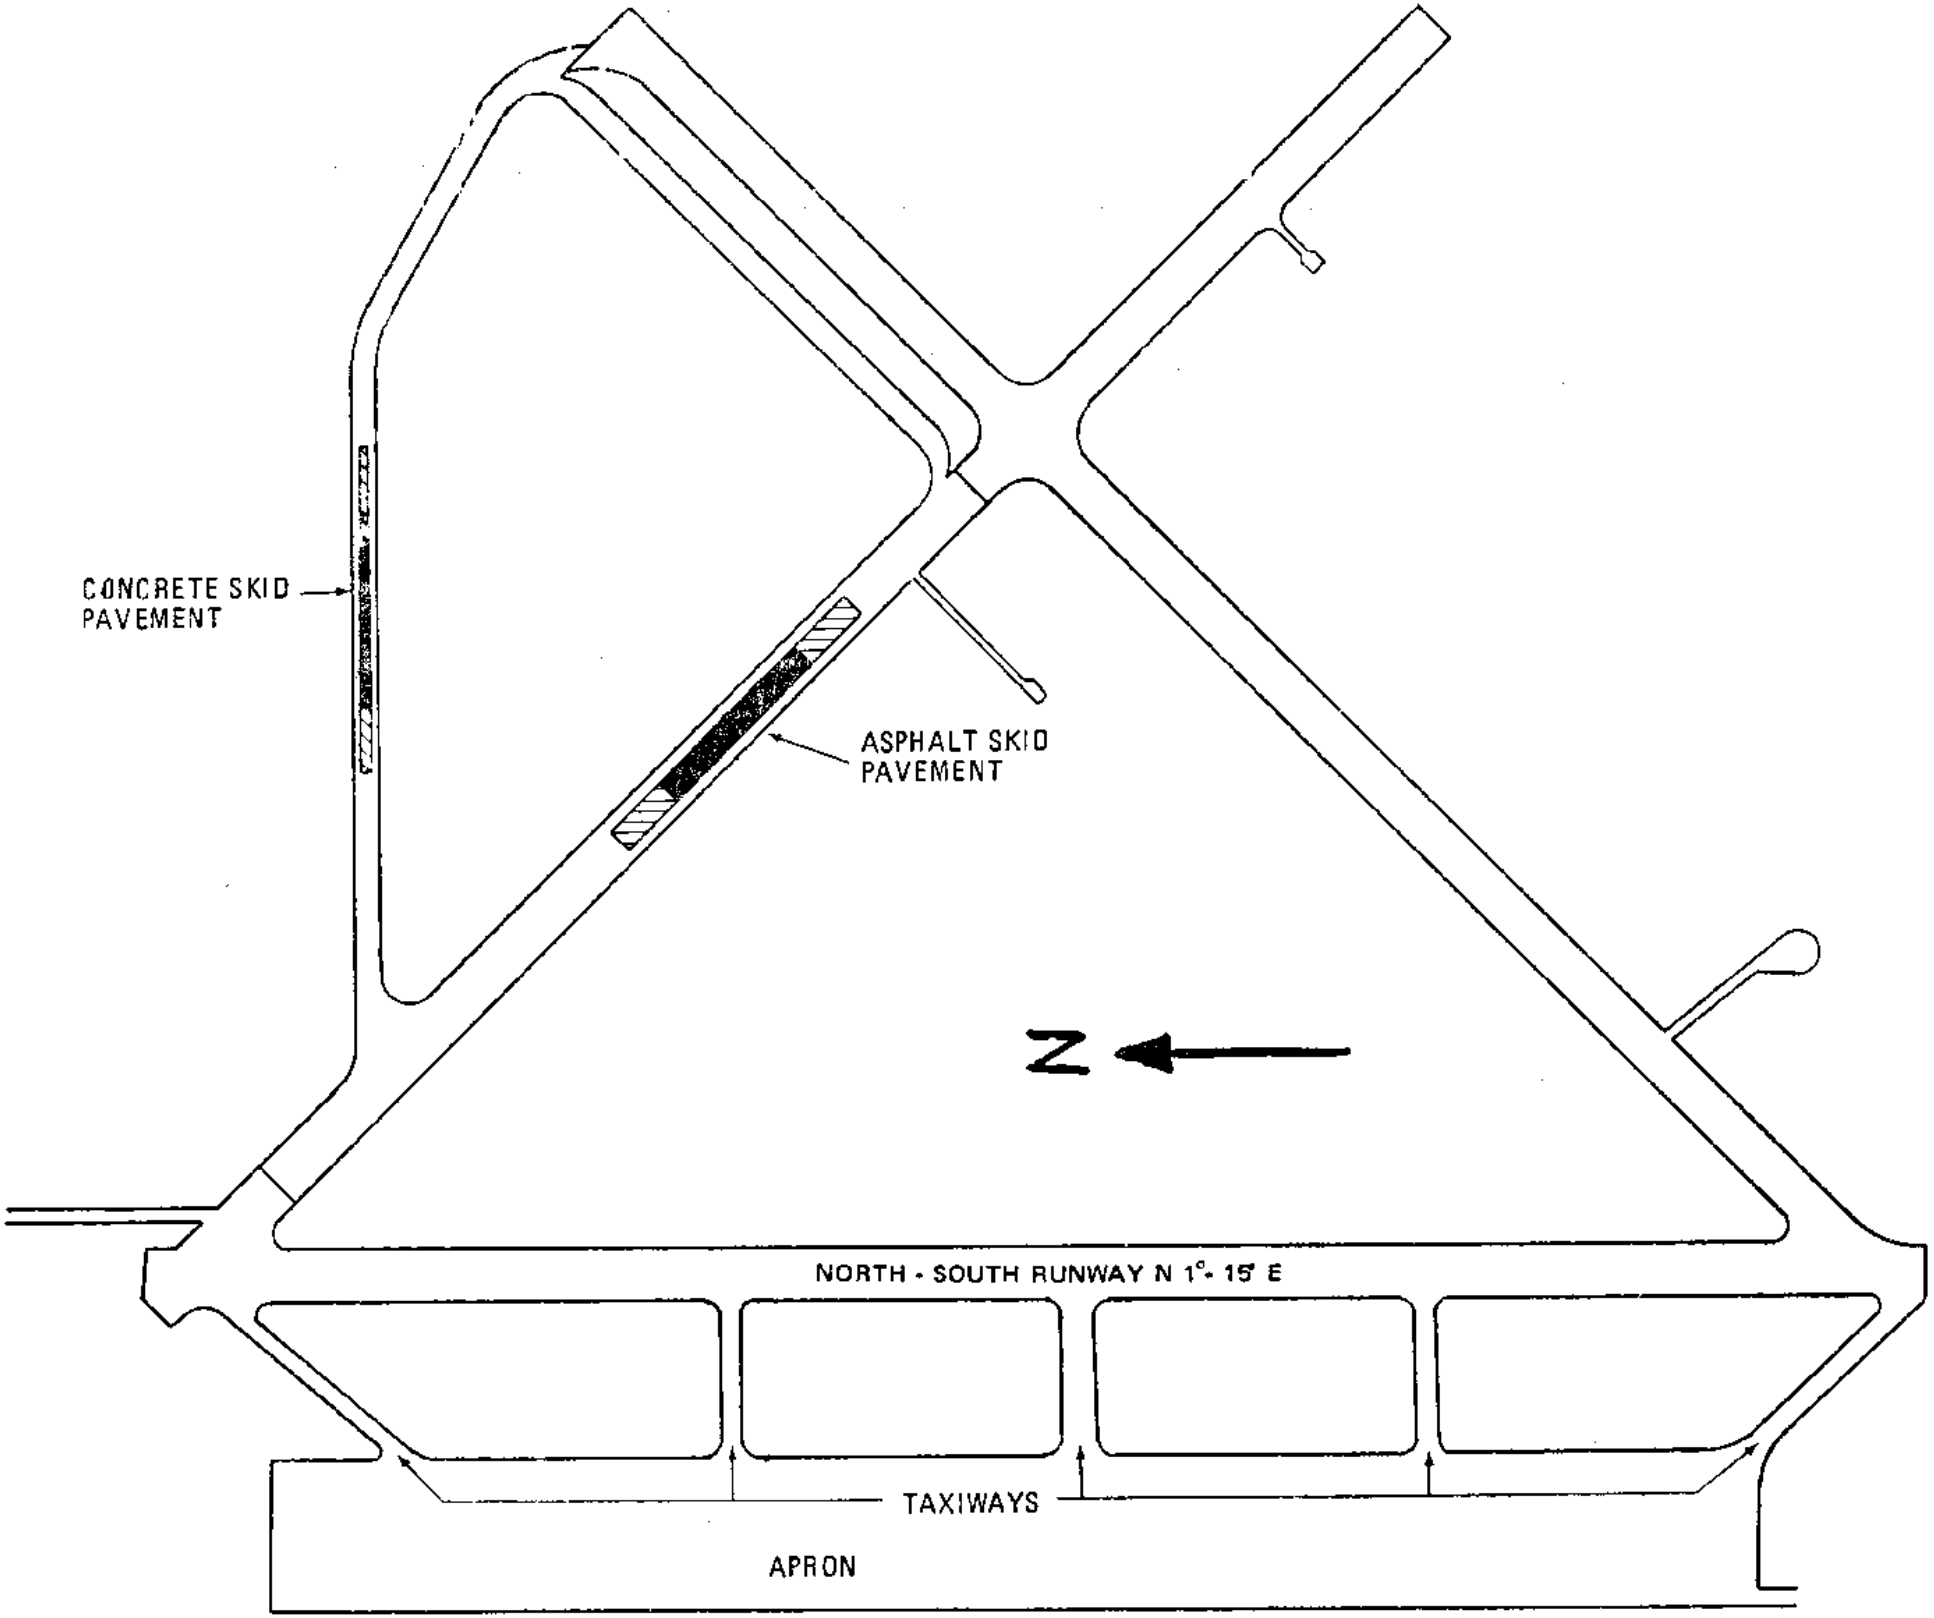
CONCRETE SKID PAVEMENT
ASPHALT SKID PAVEMENT
N
NORTH - SOUTH RUNWAY N 1°- 15' E
TAXIWAYS
APRON

FIGURE 4